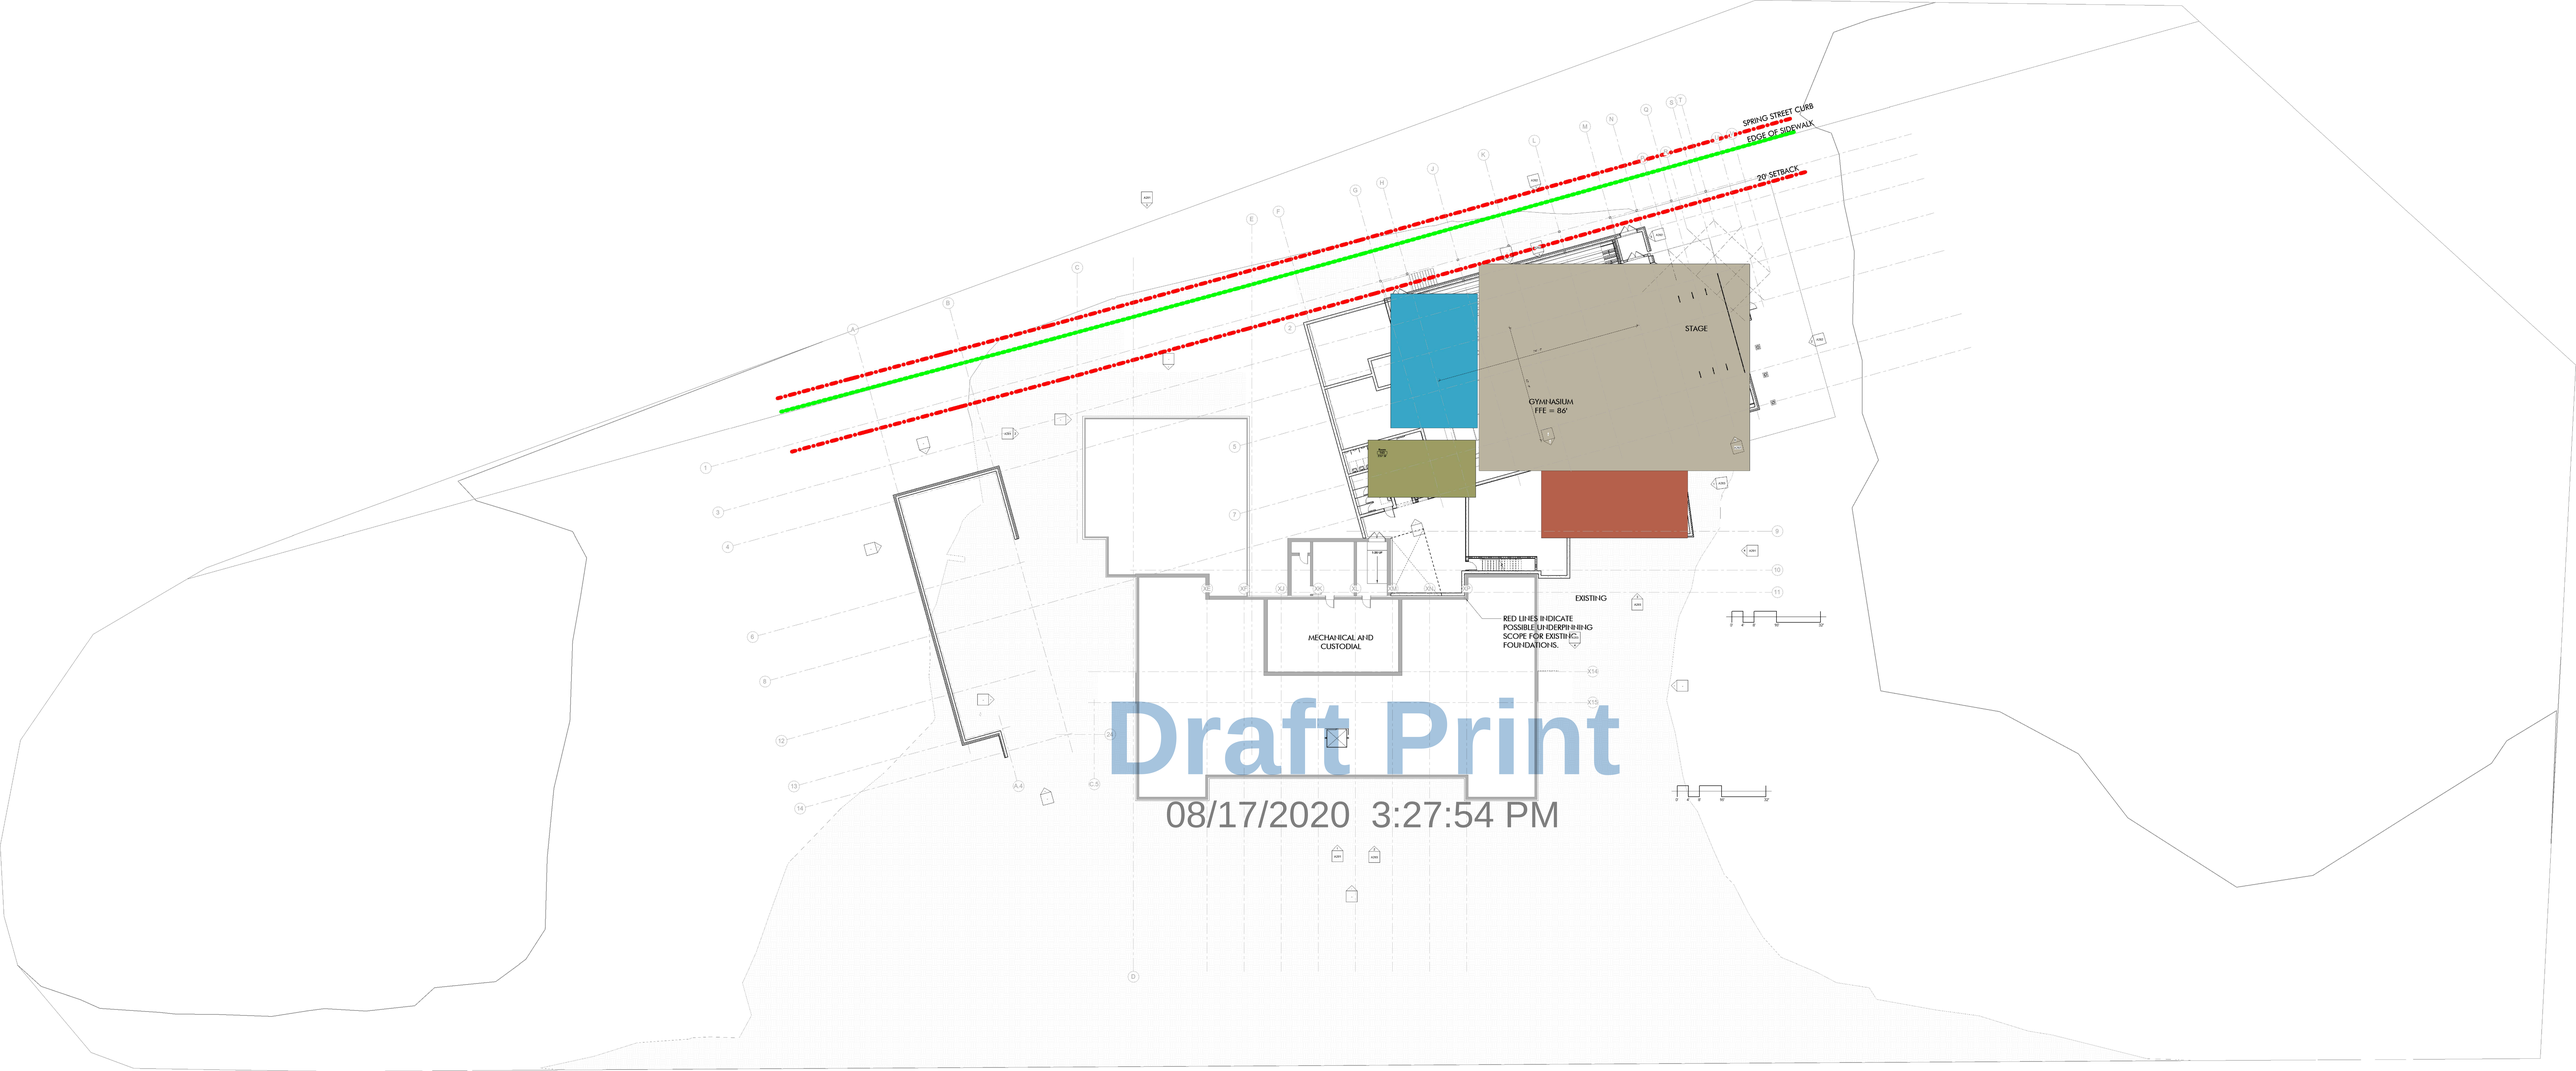

Draft Print
08/17/2020 3:27:54 PM

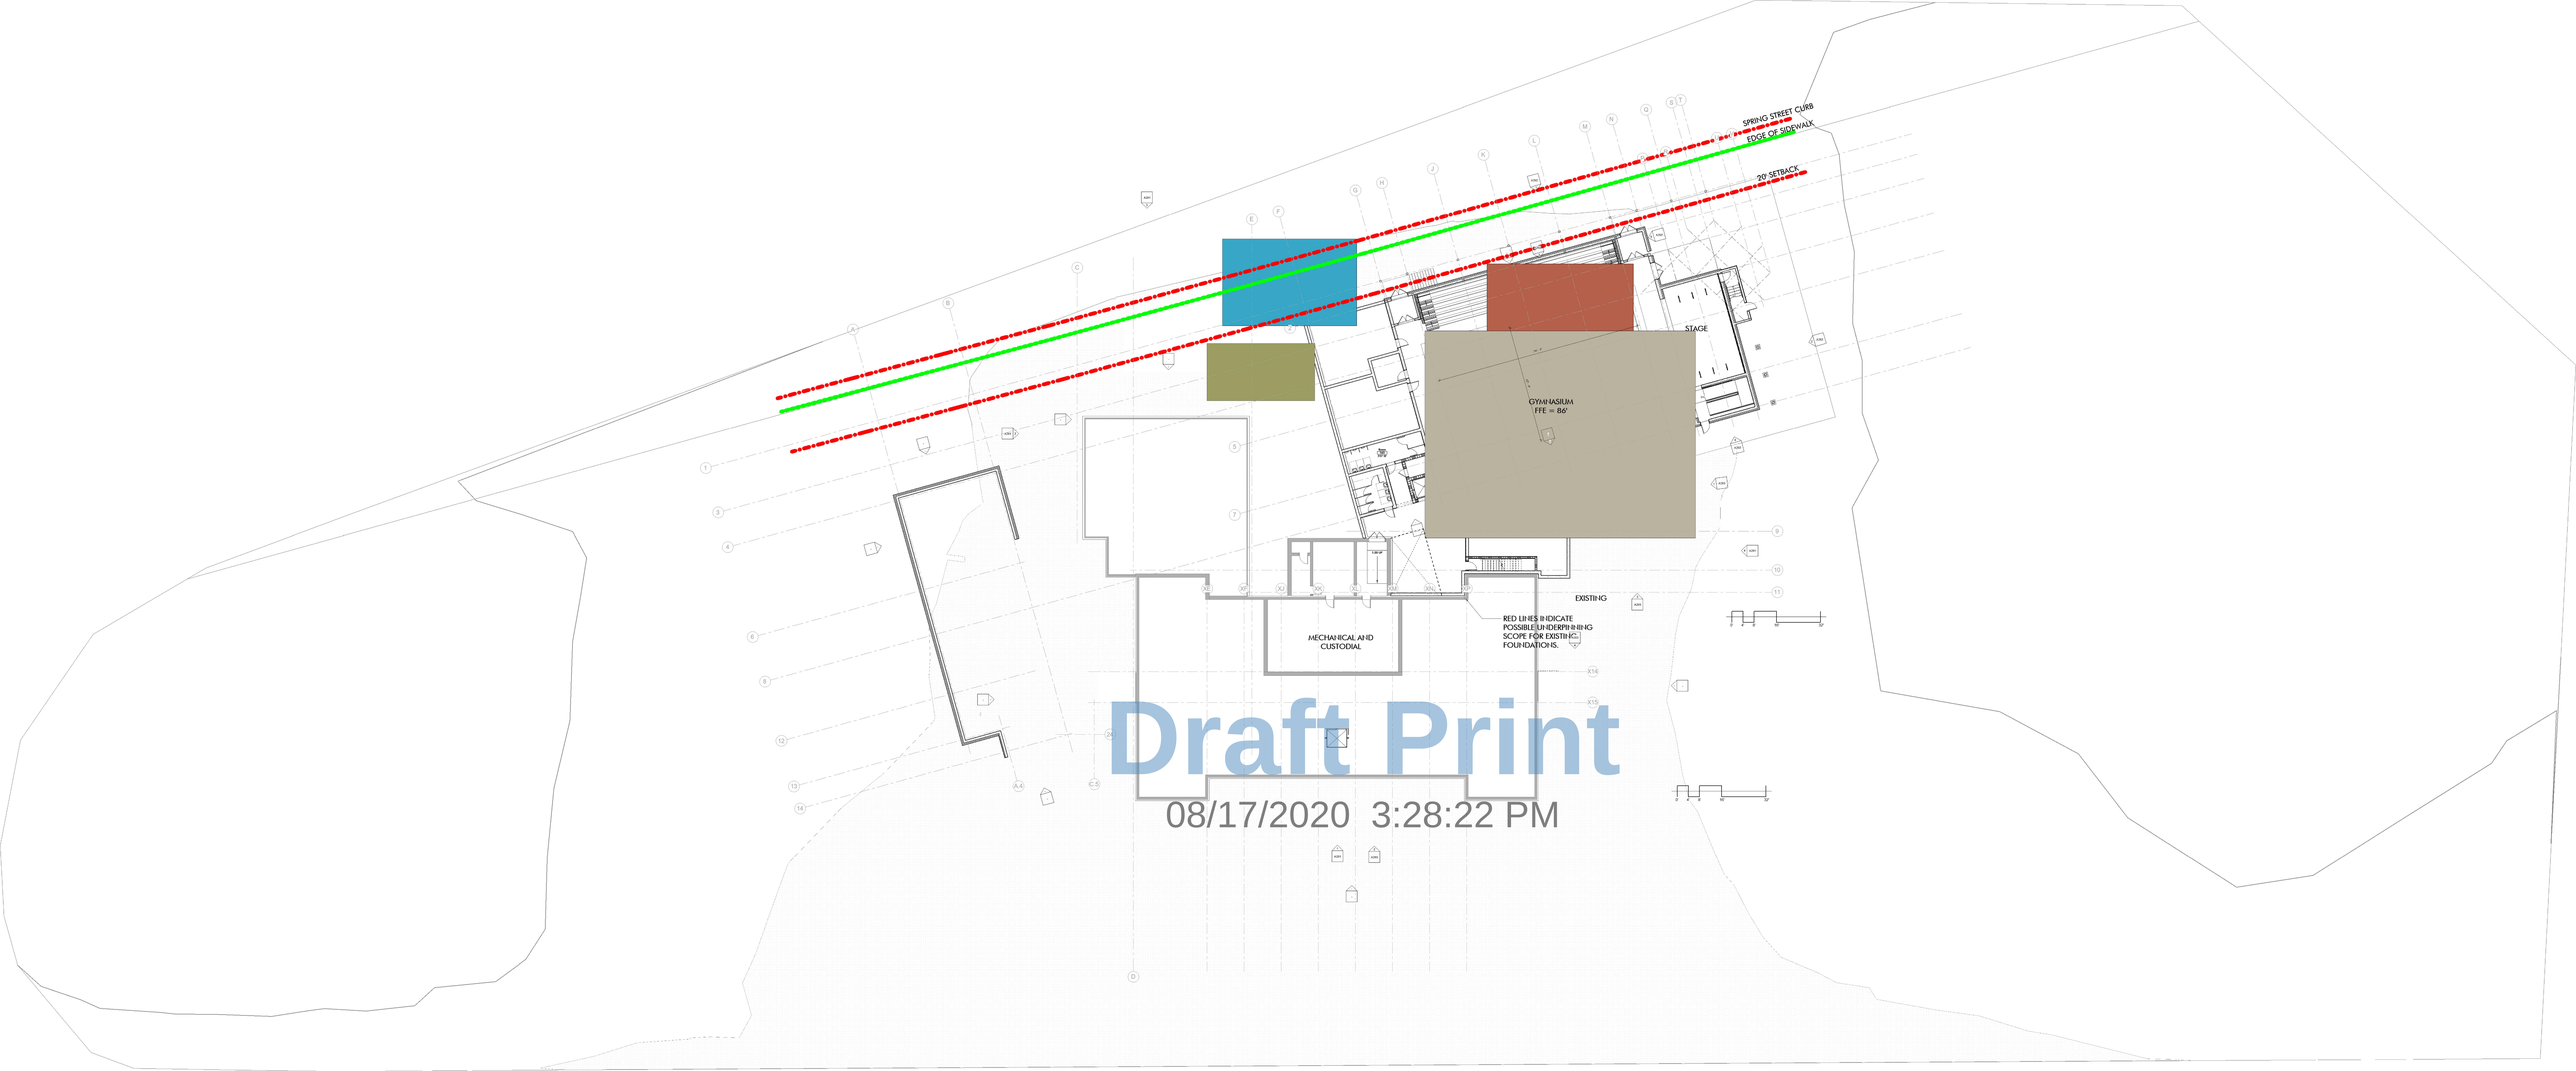
SPRING STREET CURB
EDGE OF SIDEWALK
20' SETBACK
STAGE
GYMNASIUM
FFE = 86'
EXISTING
RED LINES INDICATE
POSSIBLE UNDERPINNING
SCOPE FOR EXISTING
FOUNDATIONS.
MECHANICAL AND
CUSTODIAL
Draft Print
08/17/2020 3:28:22 PM

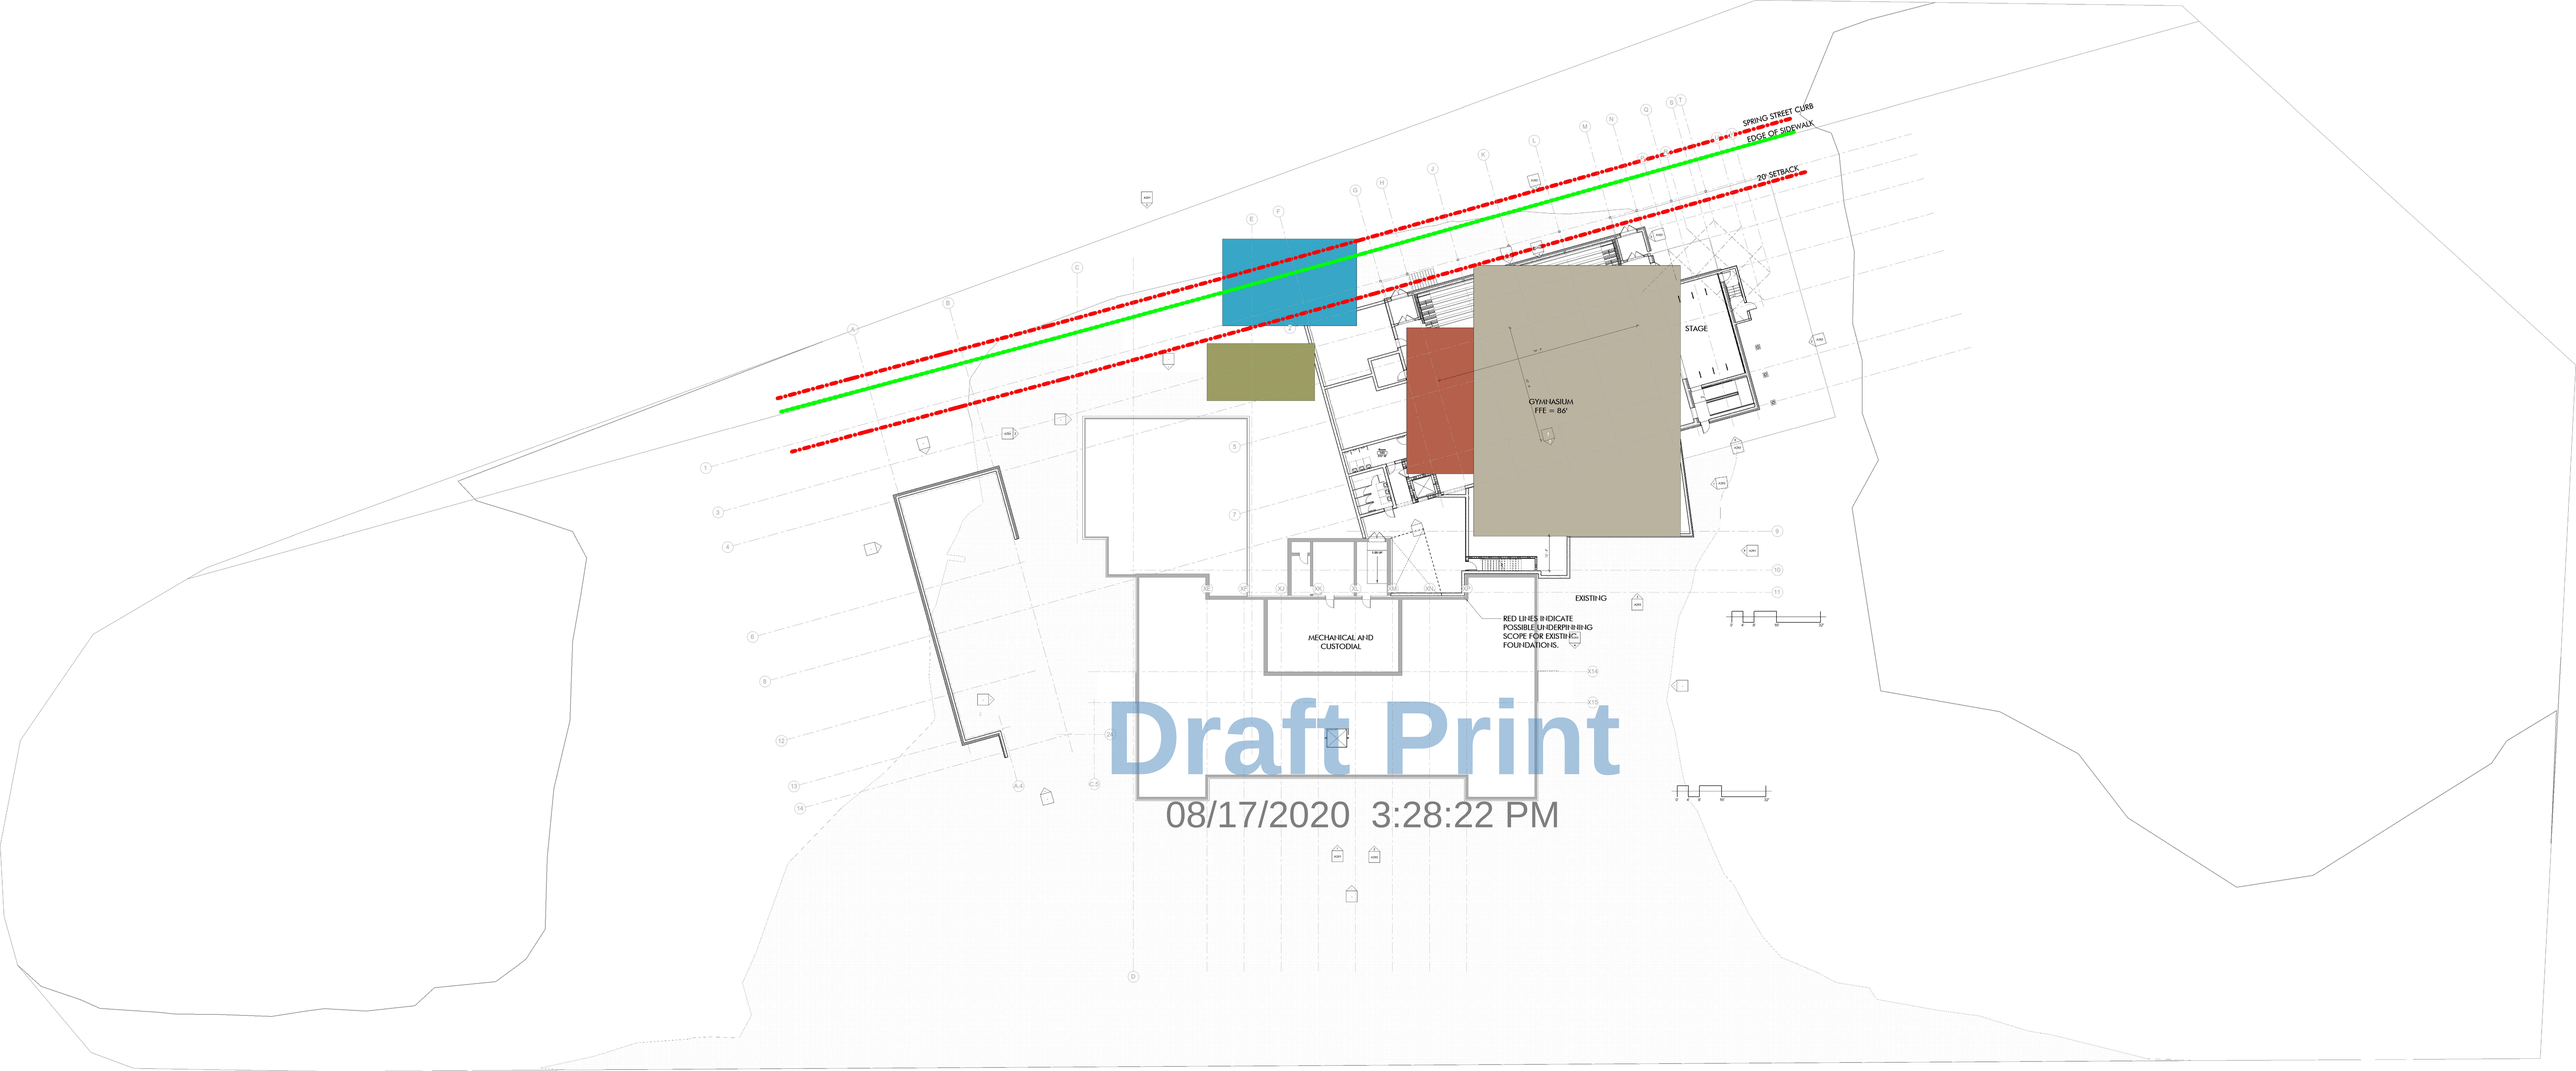

Draft Print
08/17/2020 3:28:22 PM

Draft Print
08/17/2020 3:28:22 PM

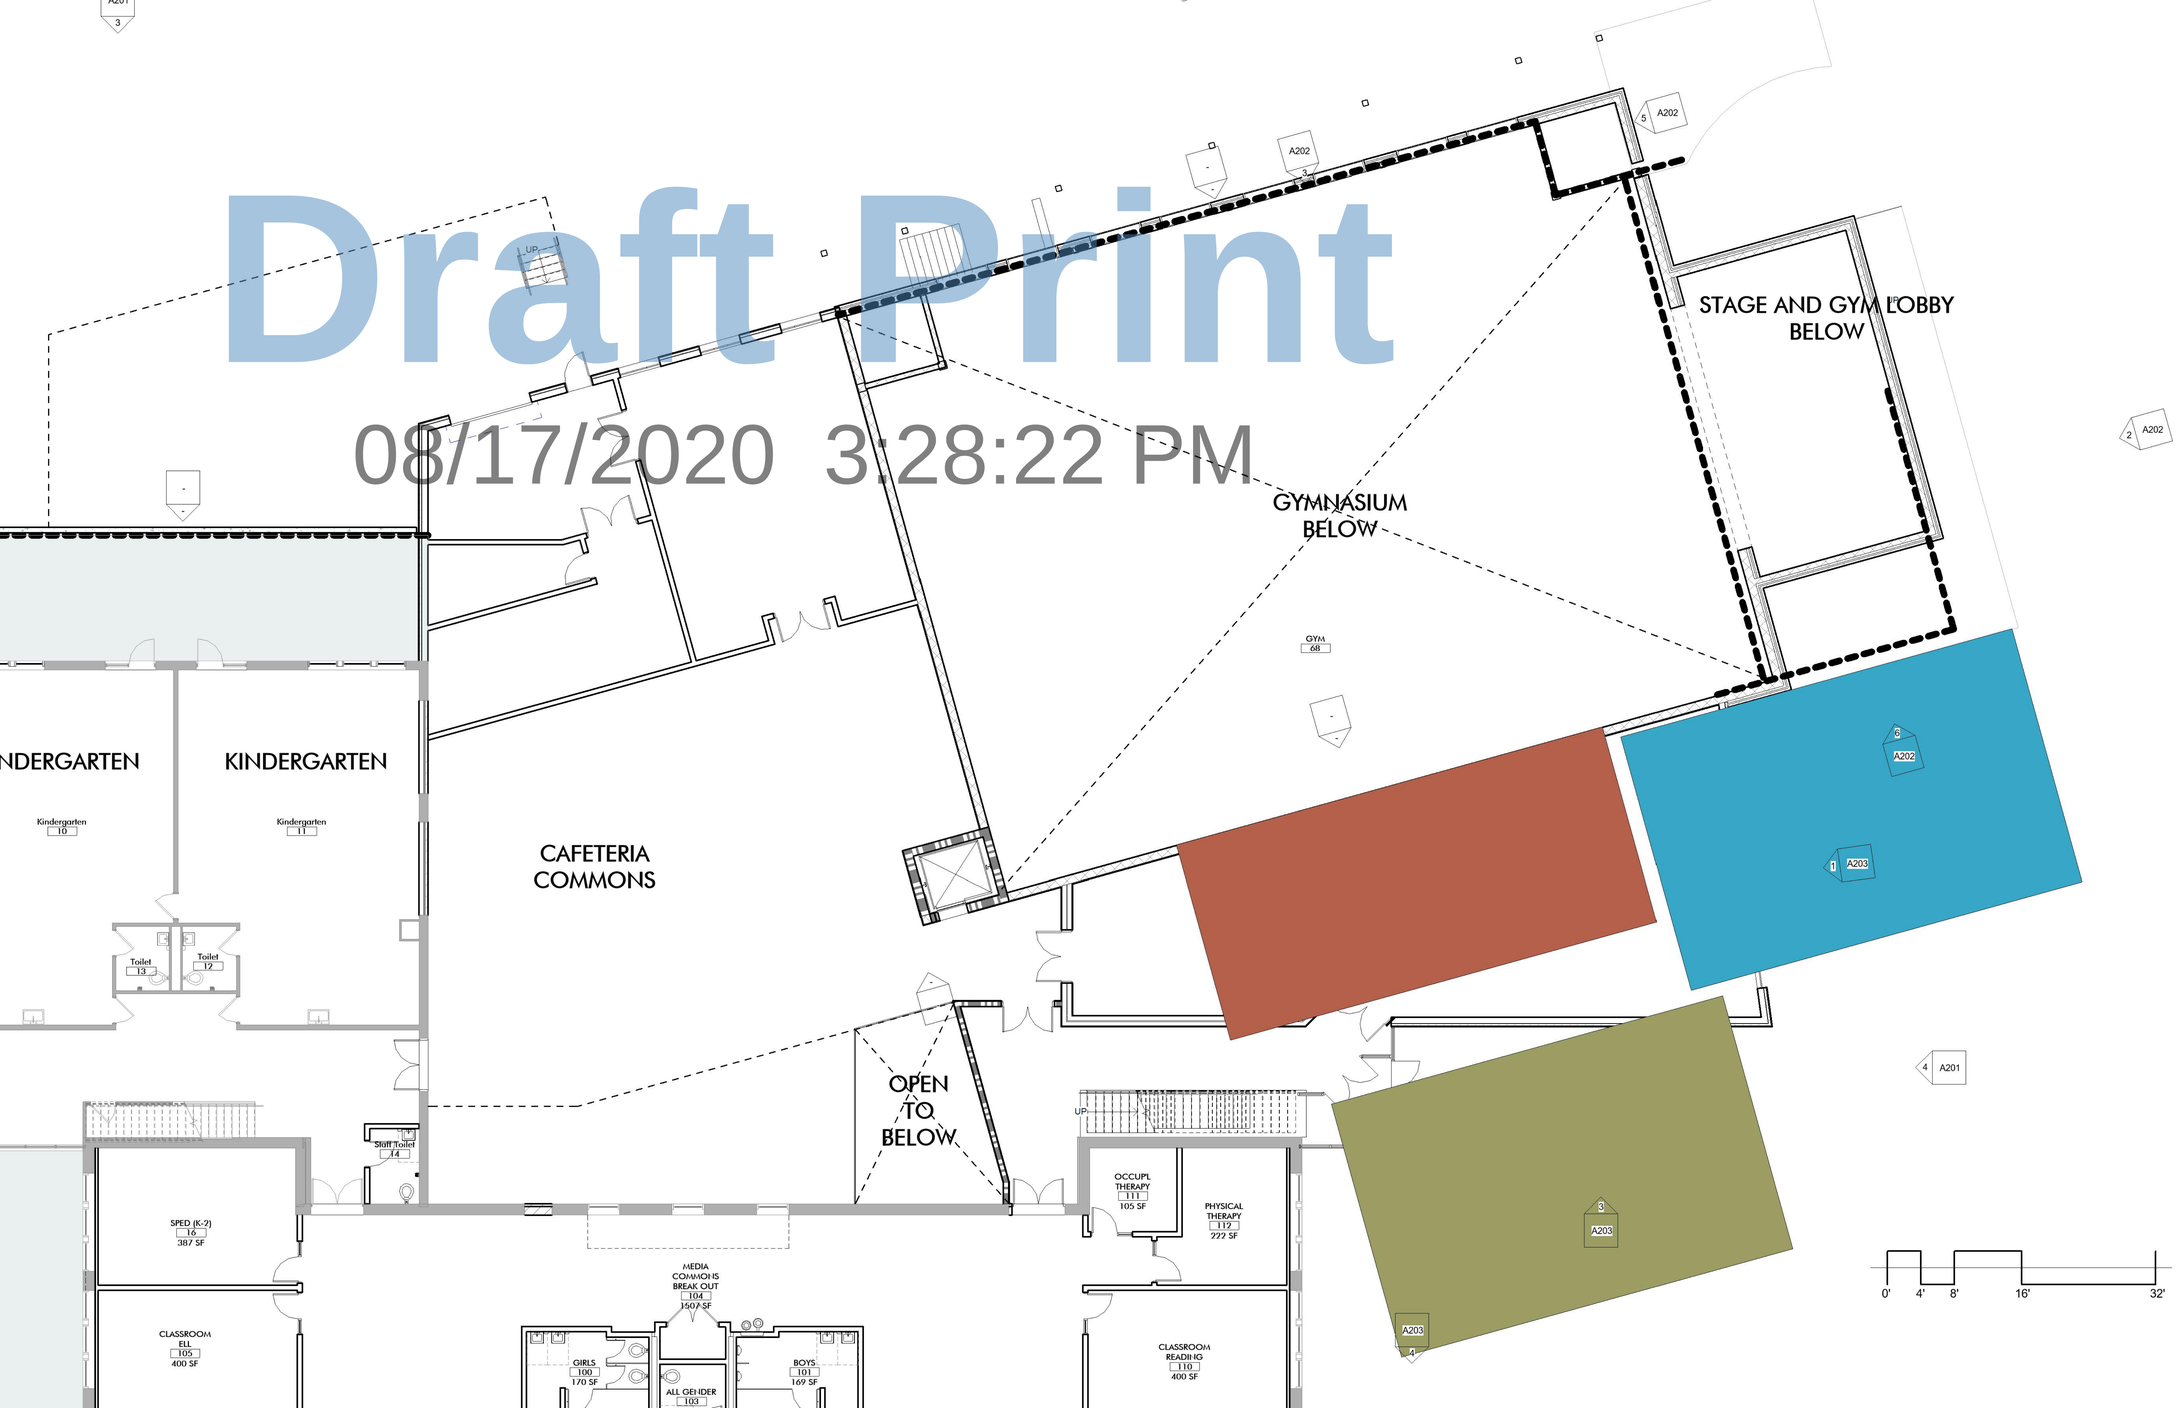

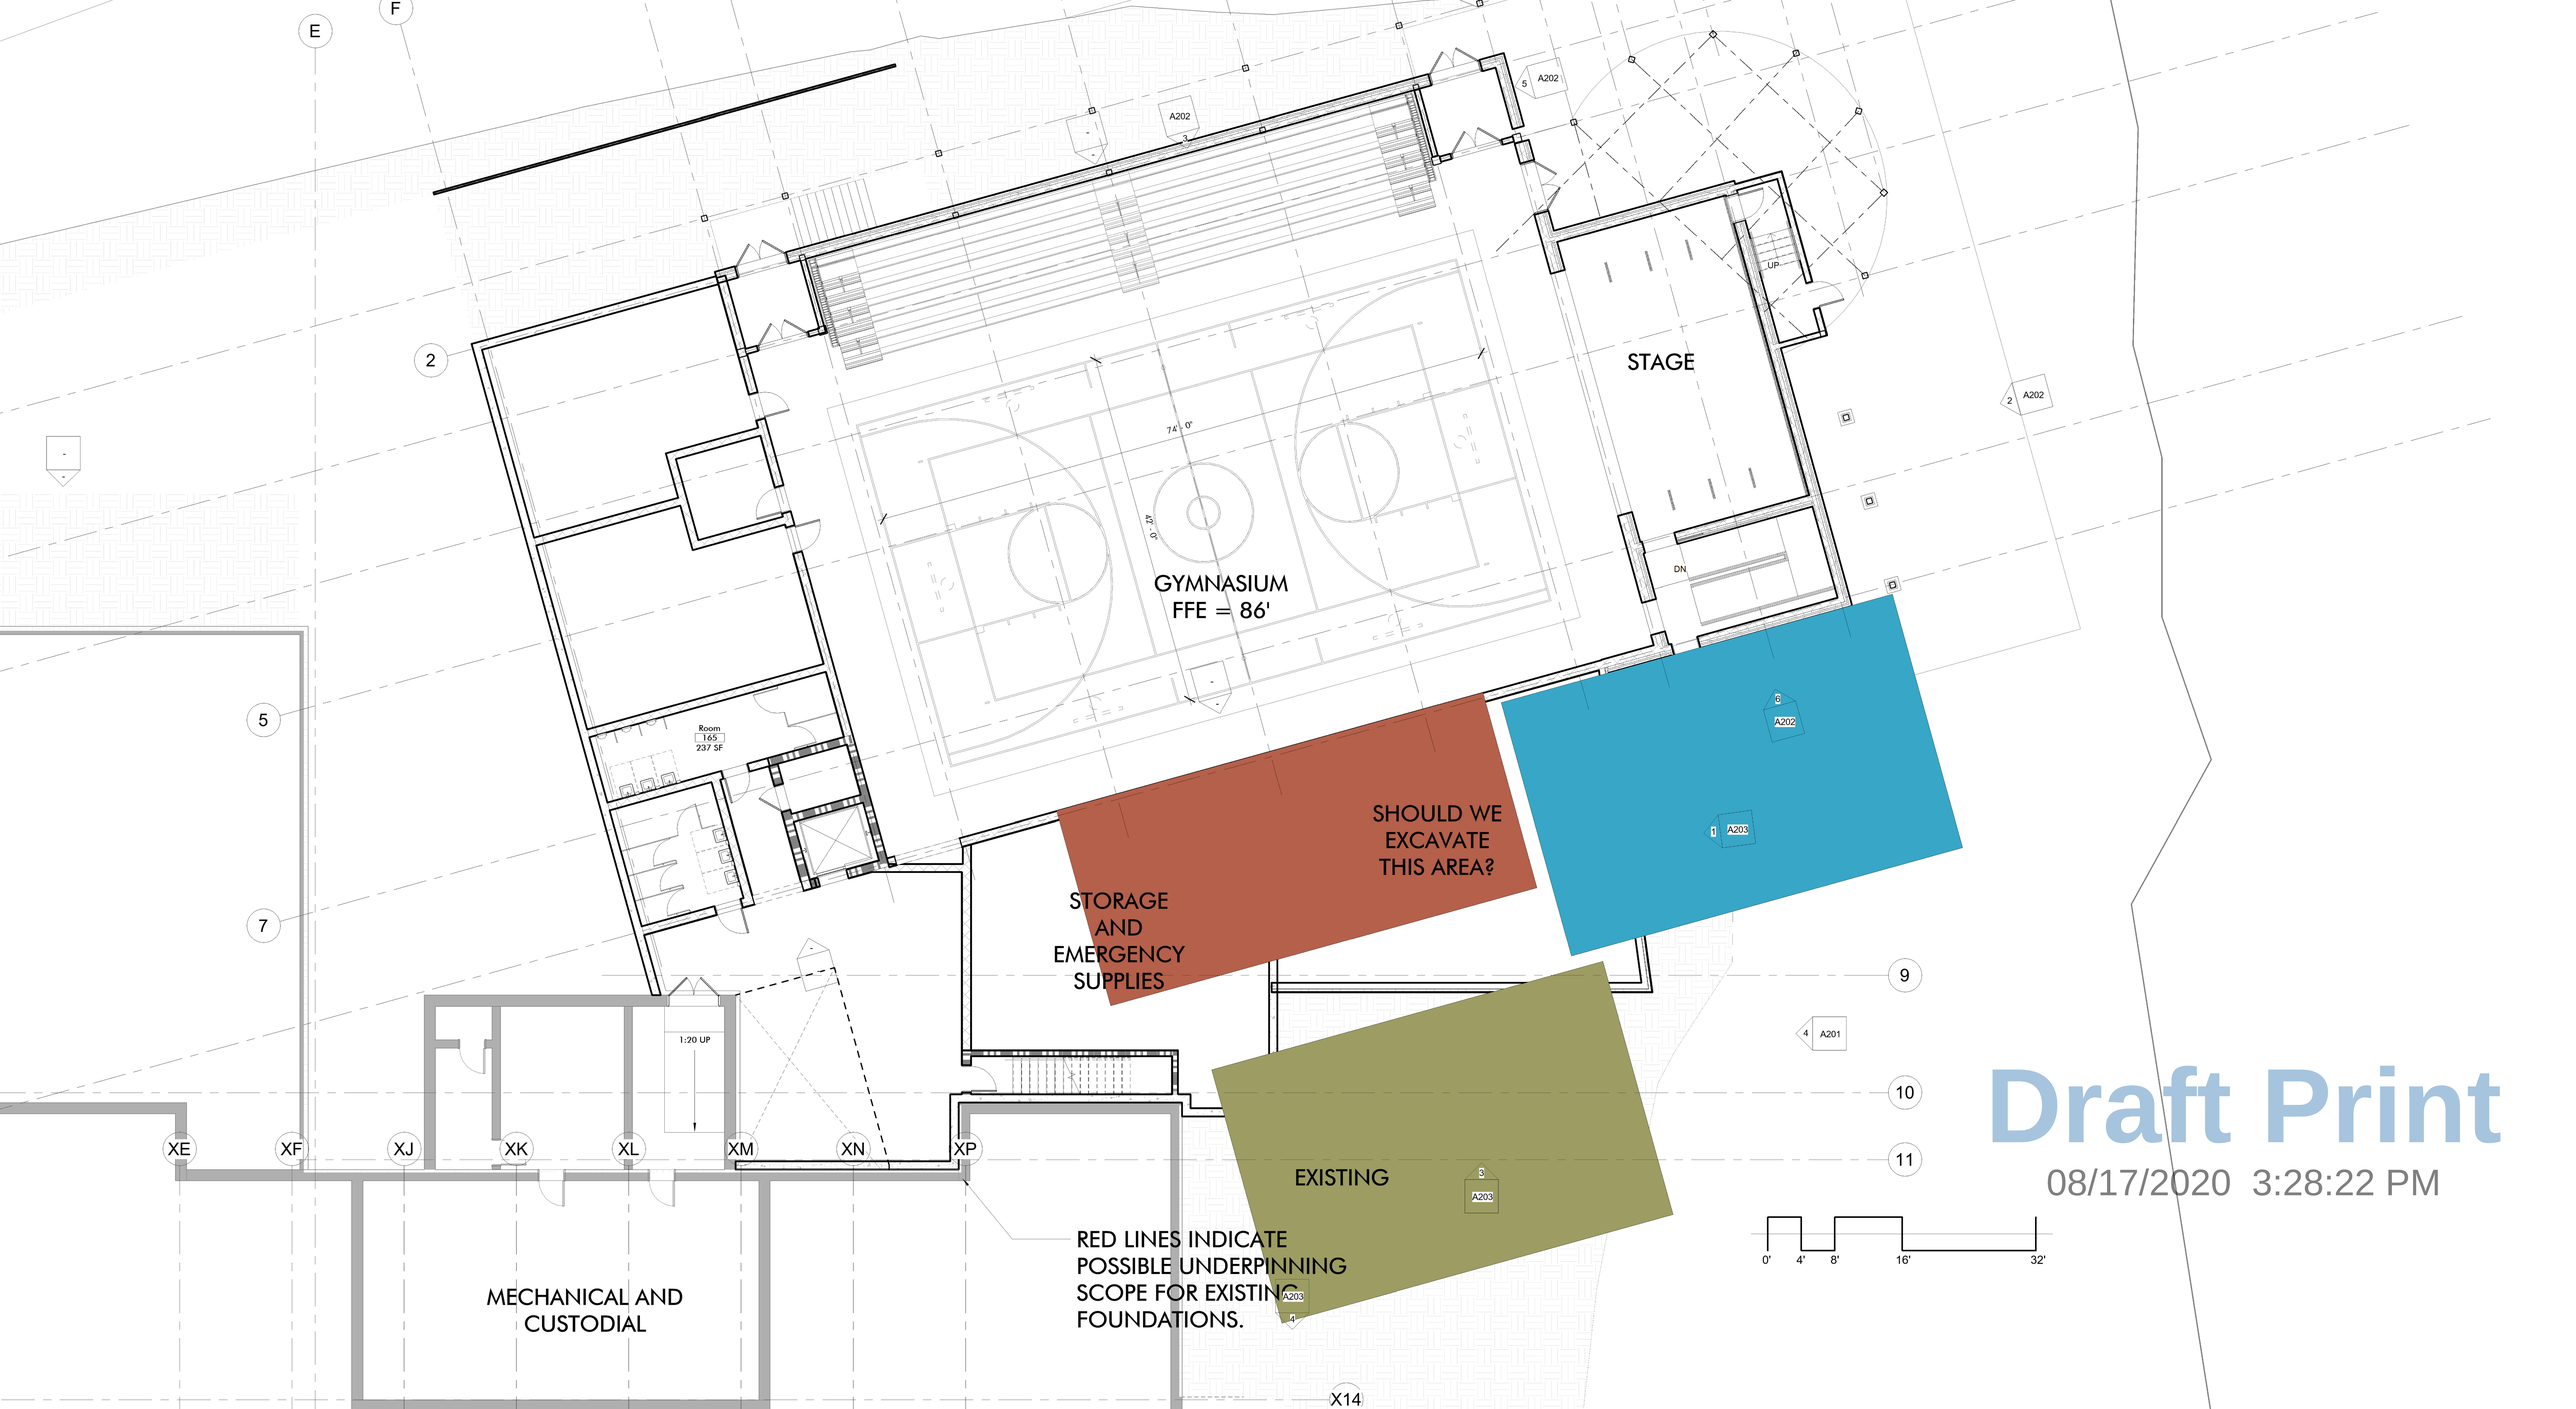

Draft Print

08/17/2020 3:28:22 PM

Draft Print

08/17/2020 3:28:22 PM

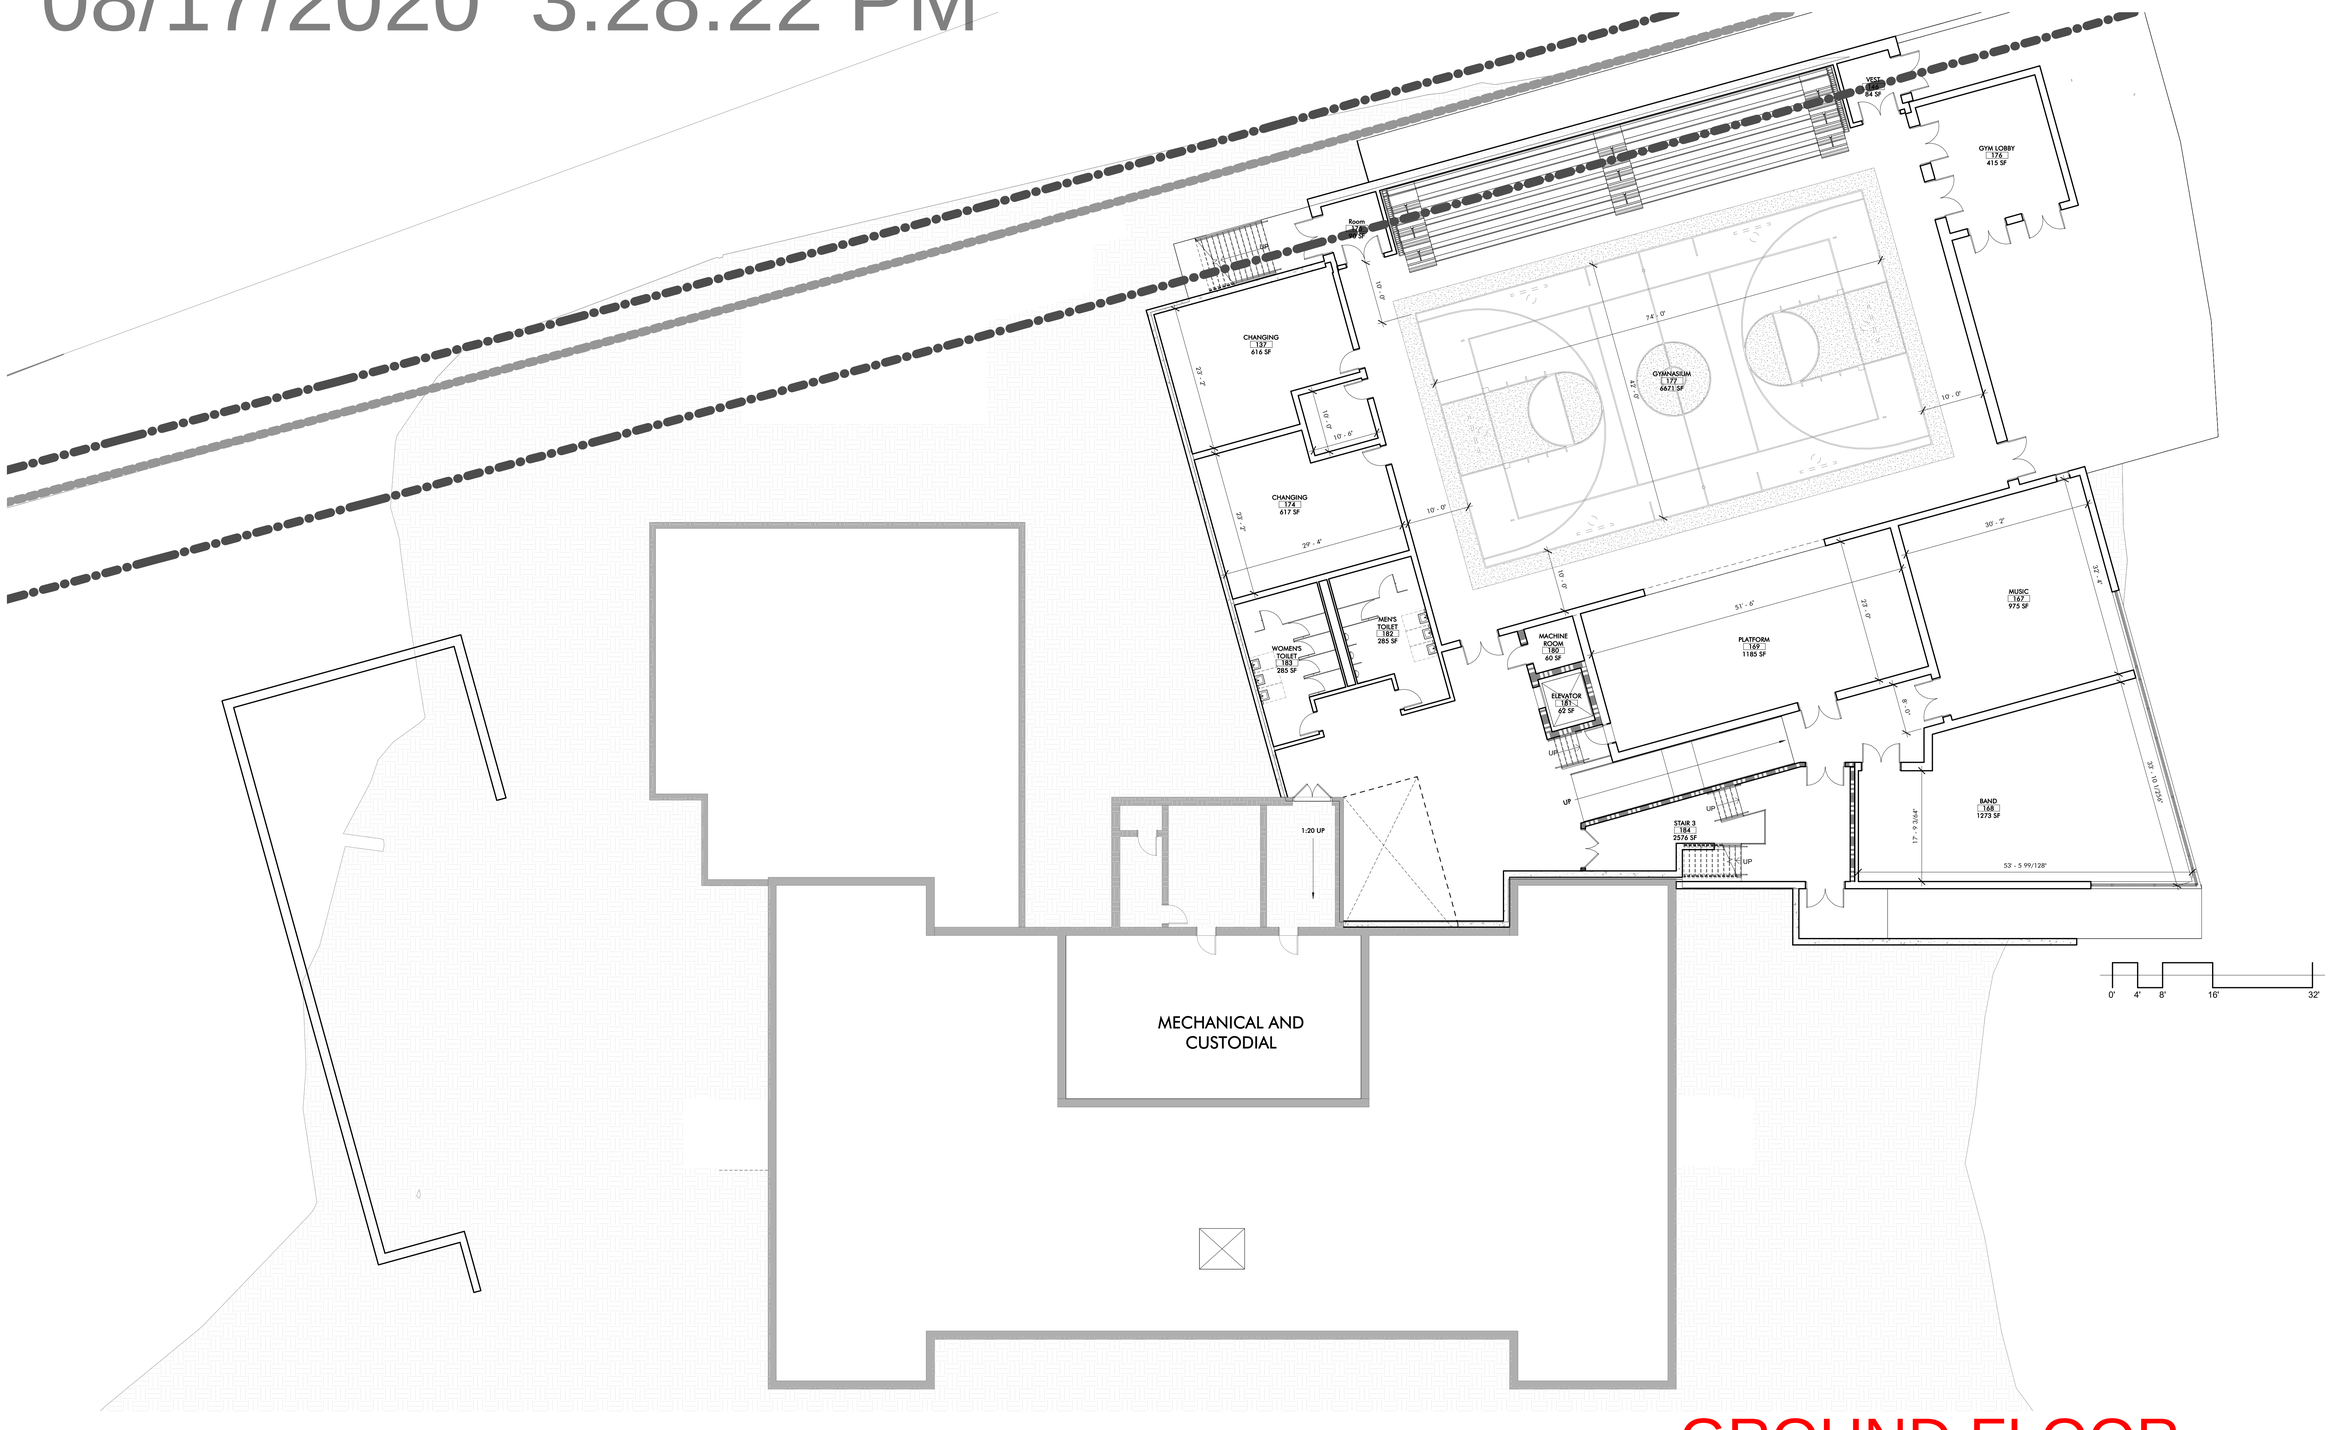

GROUND FLOOR

Draft Print

08/17/2020 3:28:22 PM

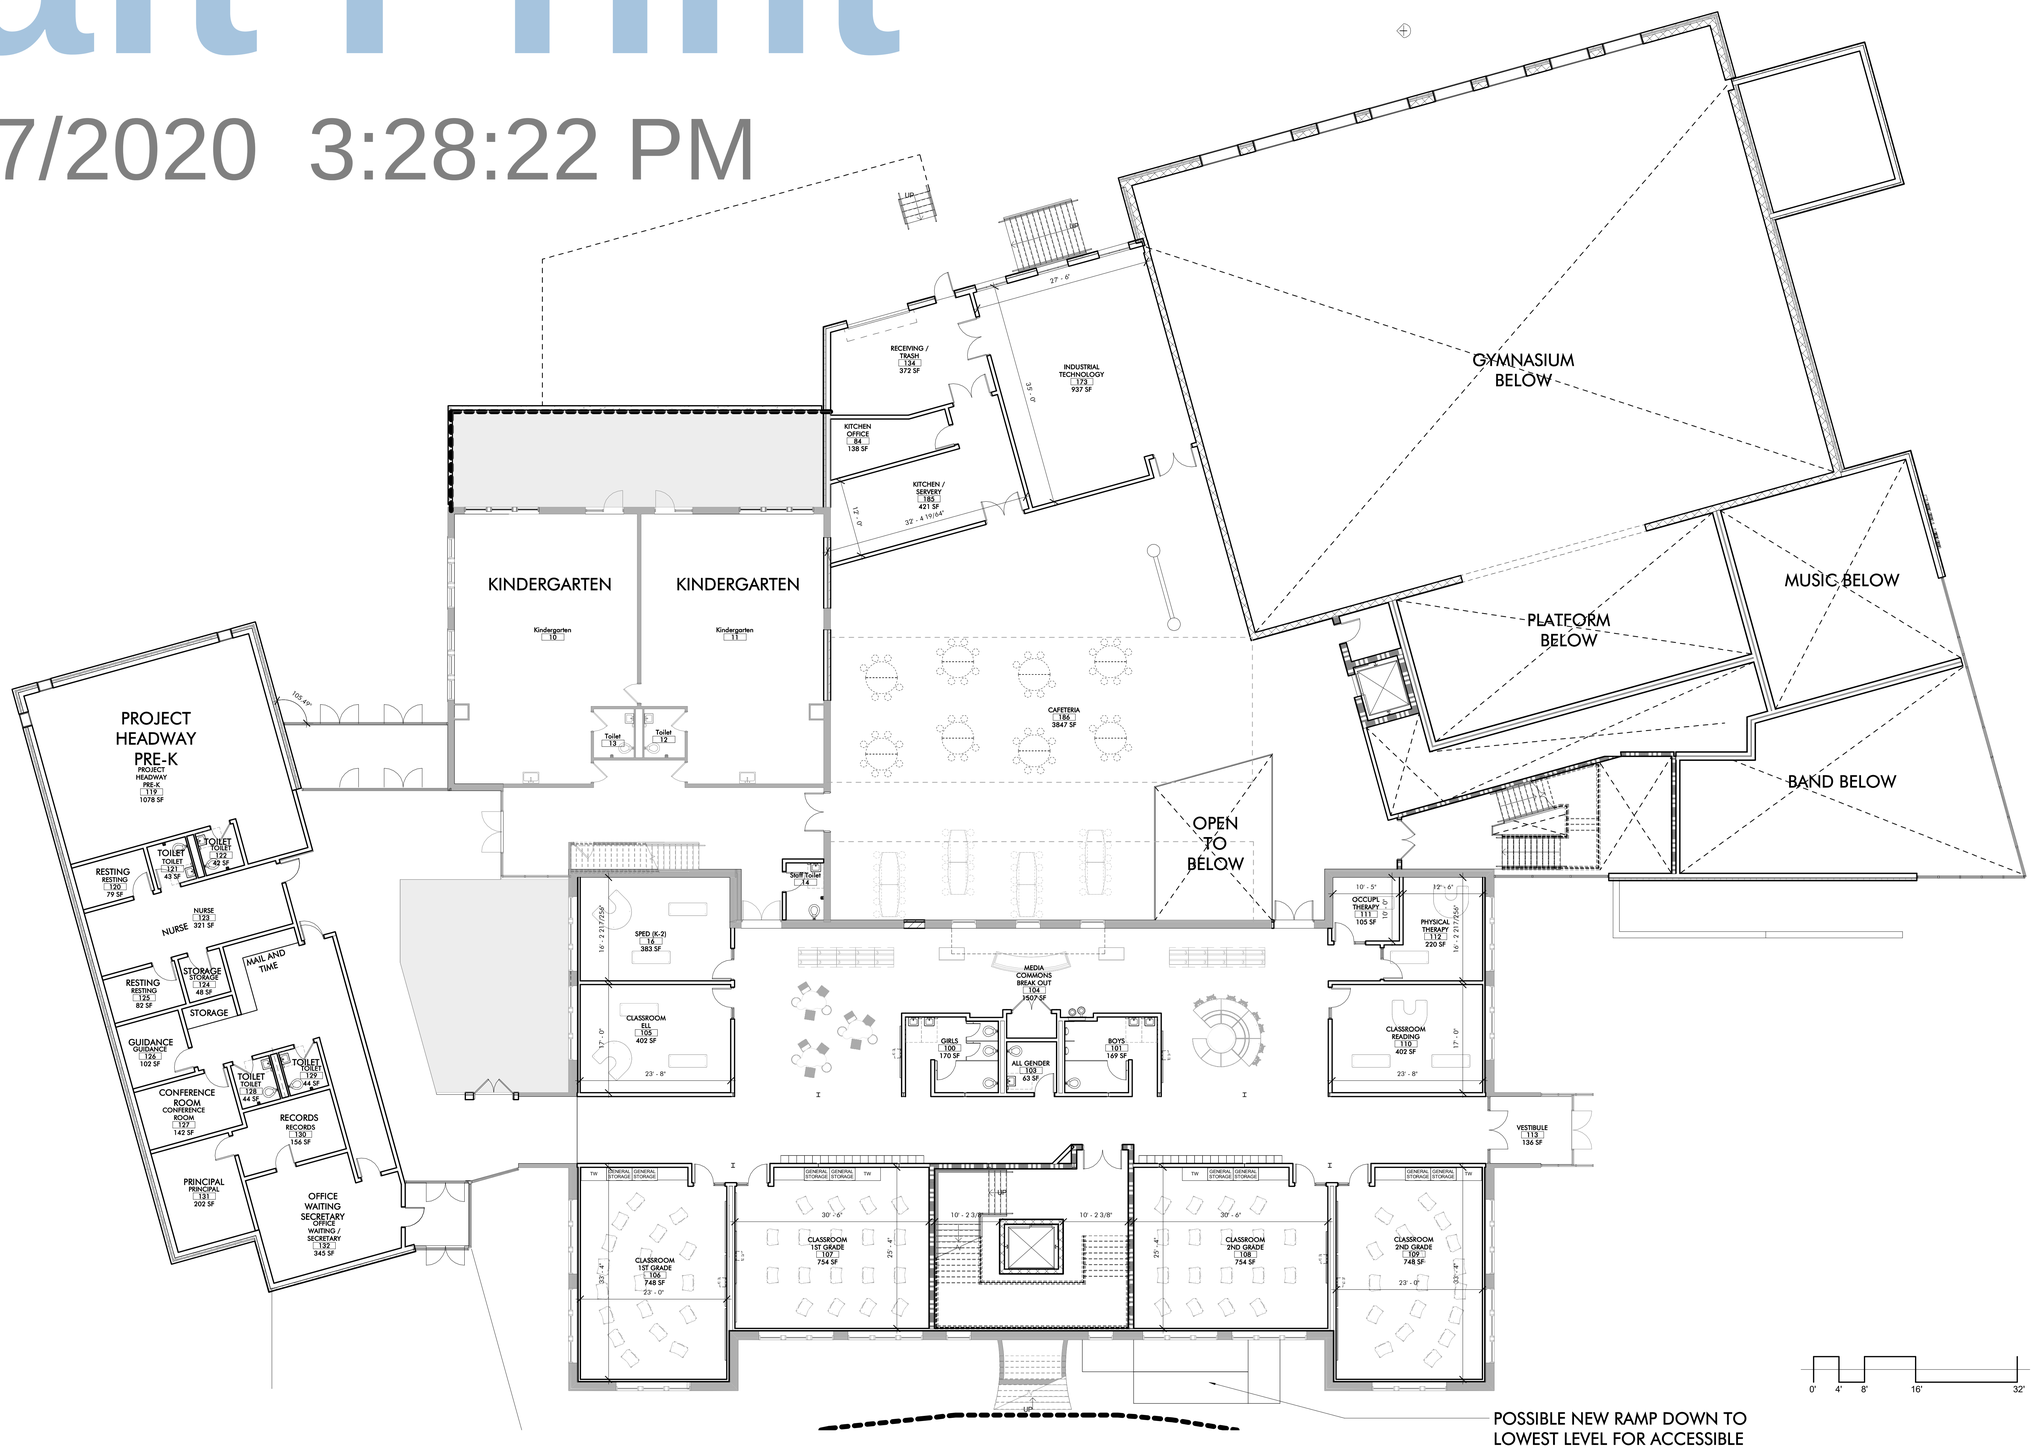

POSSIBLE NEW RAMP DOWN TO LOWEST LEVEL FOR ACCESSIBLE ENTRANCE/EXIT.

FIRST FLOOR

Draft Print

08/17/2020 3:28:22 PM

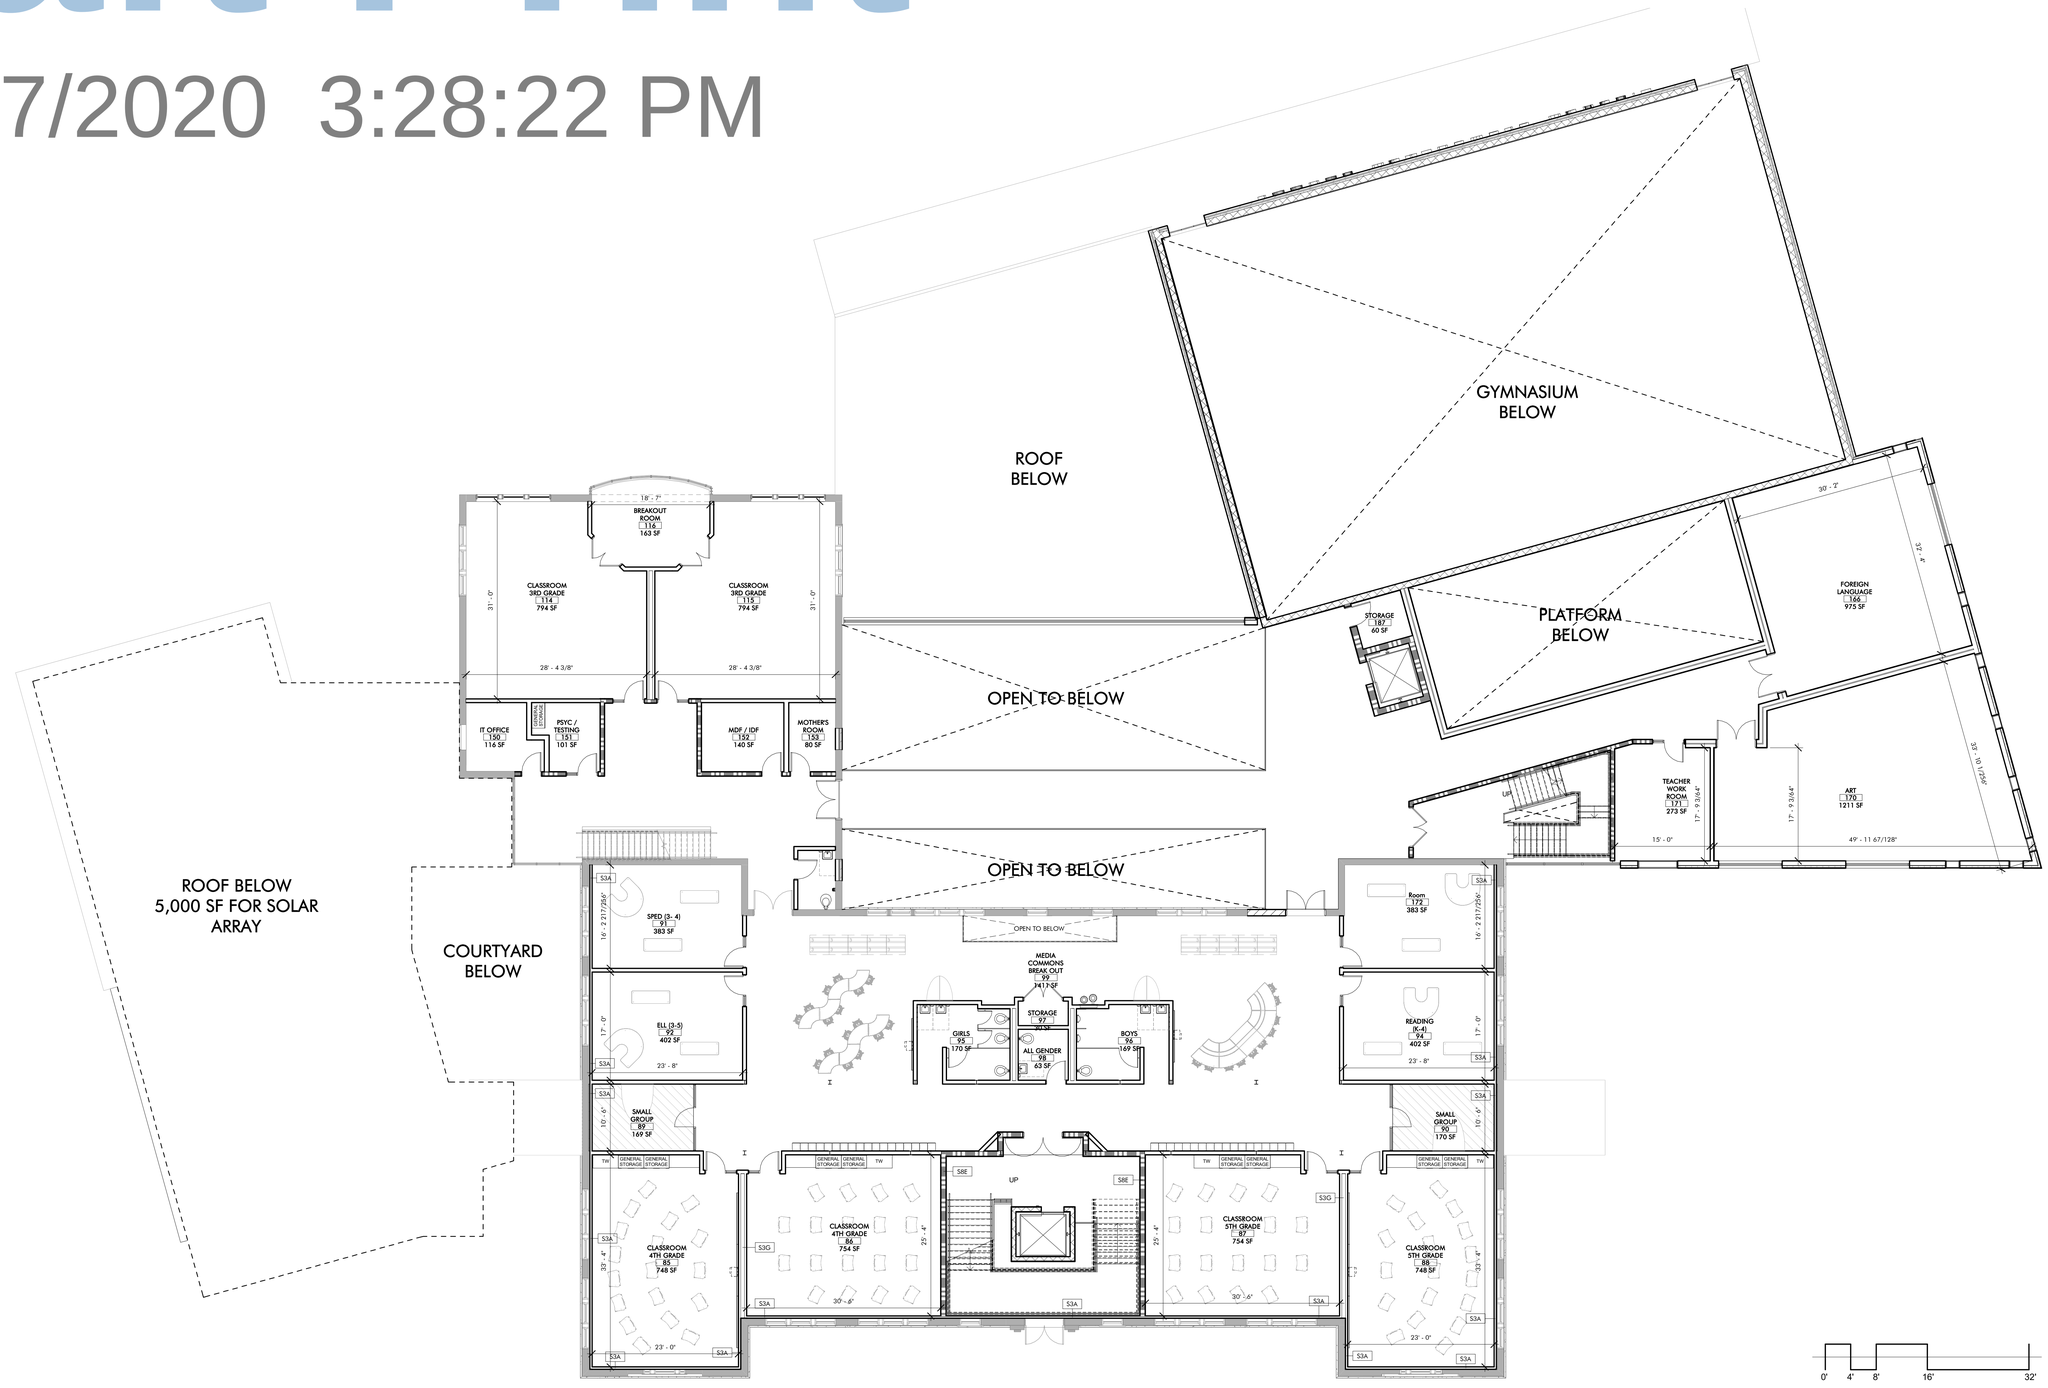

SECOND FLOOR

Draft Print

08/17/2020 3:28:22 PM

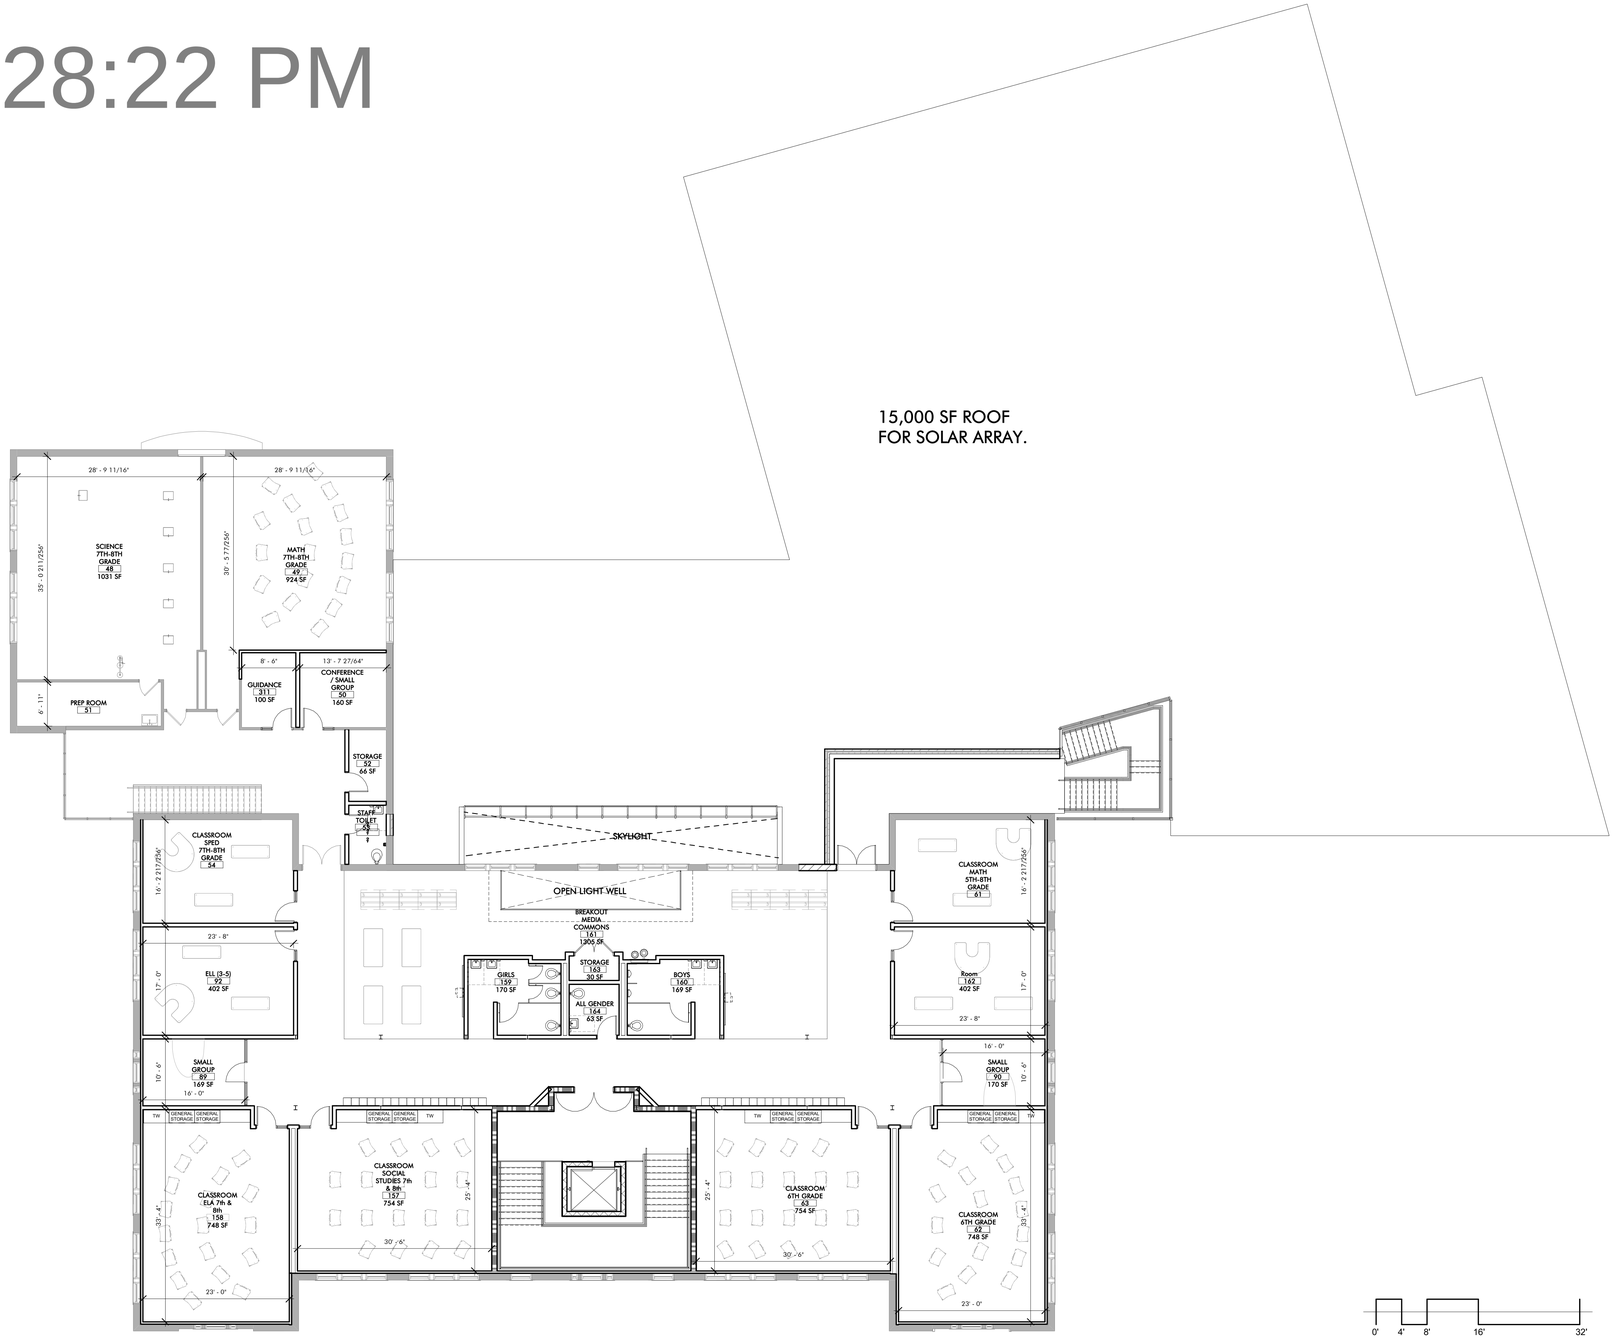

THIRD FLOOR

Draft Print

08/17/2020 3:28:22 PM

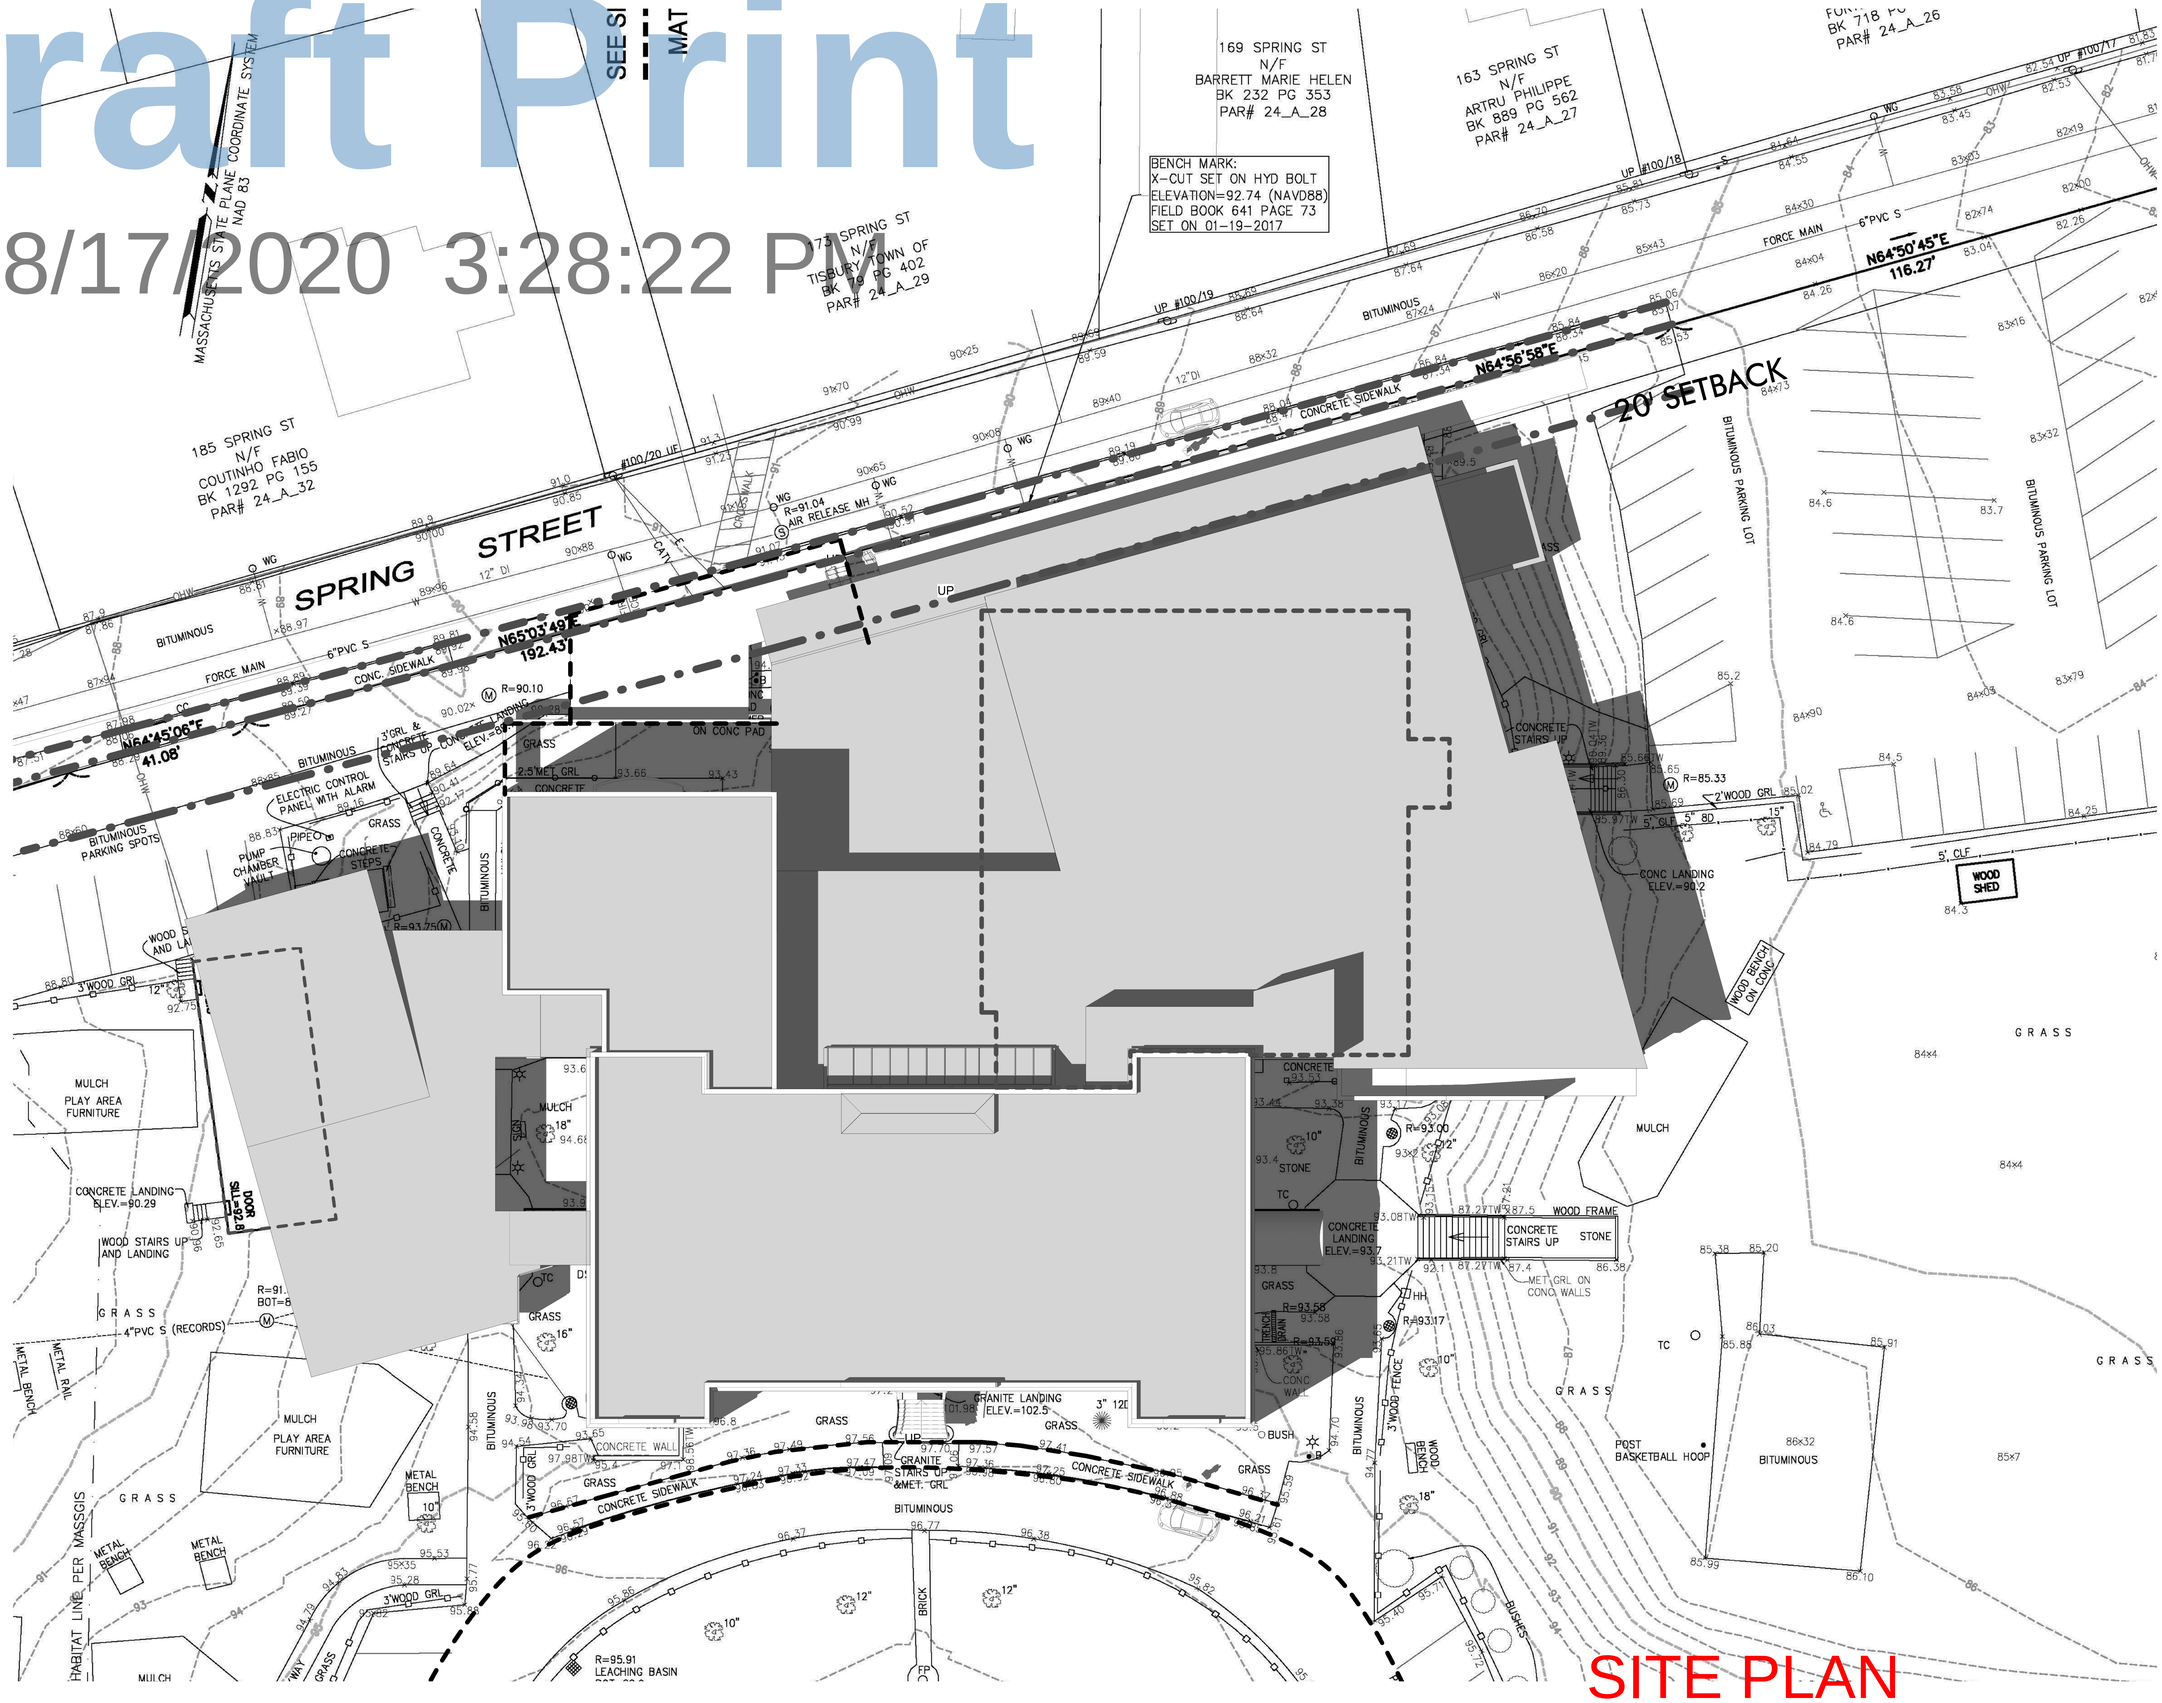

SITE PLAN

Draft Print

08/17/2020 3:28:23 PM

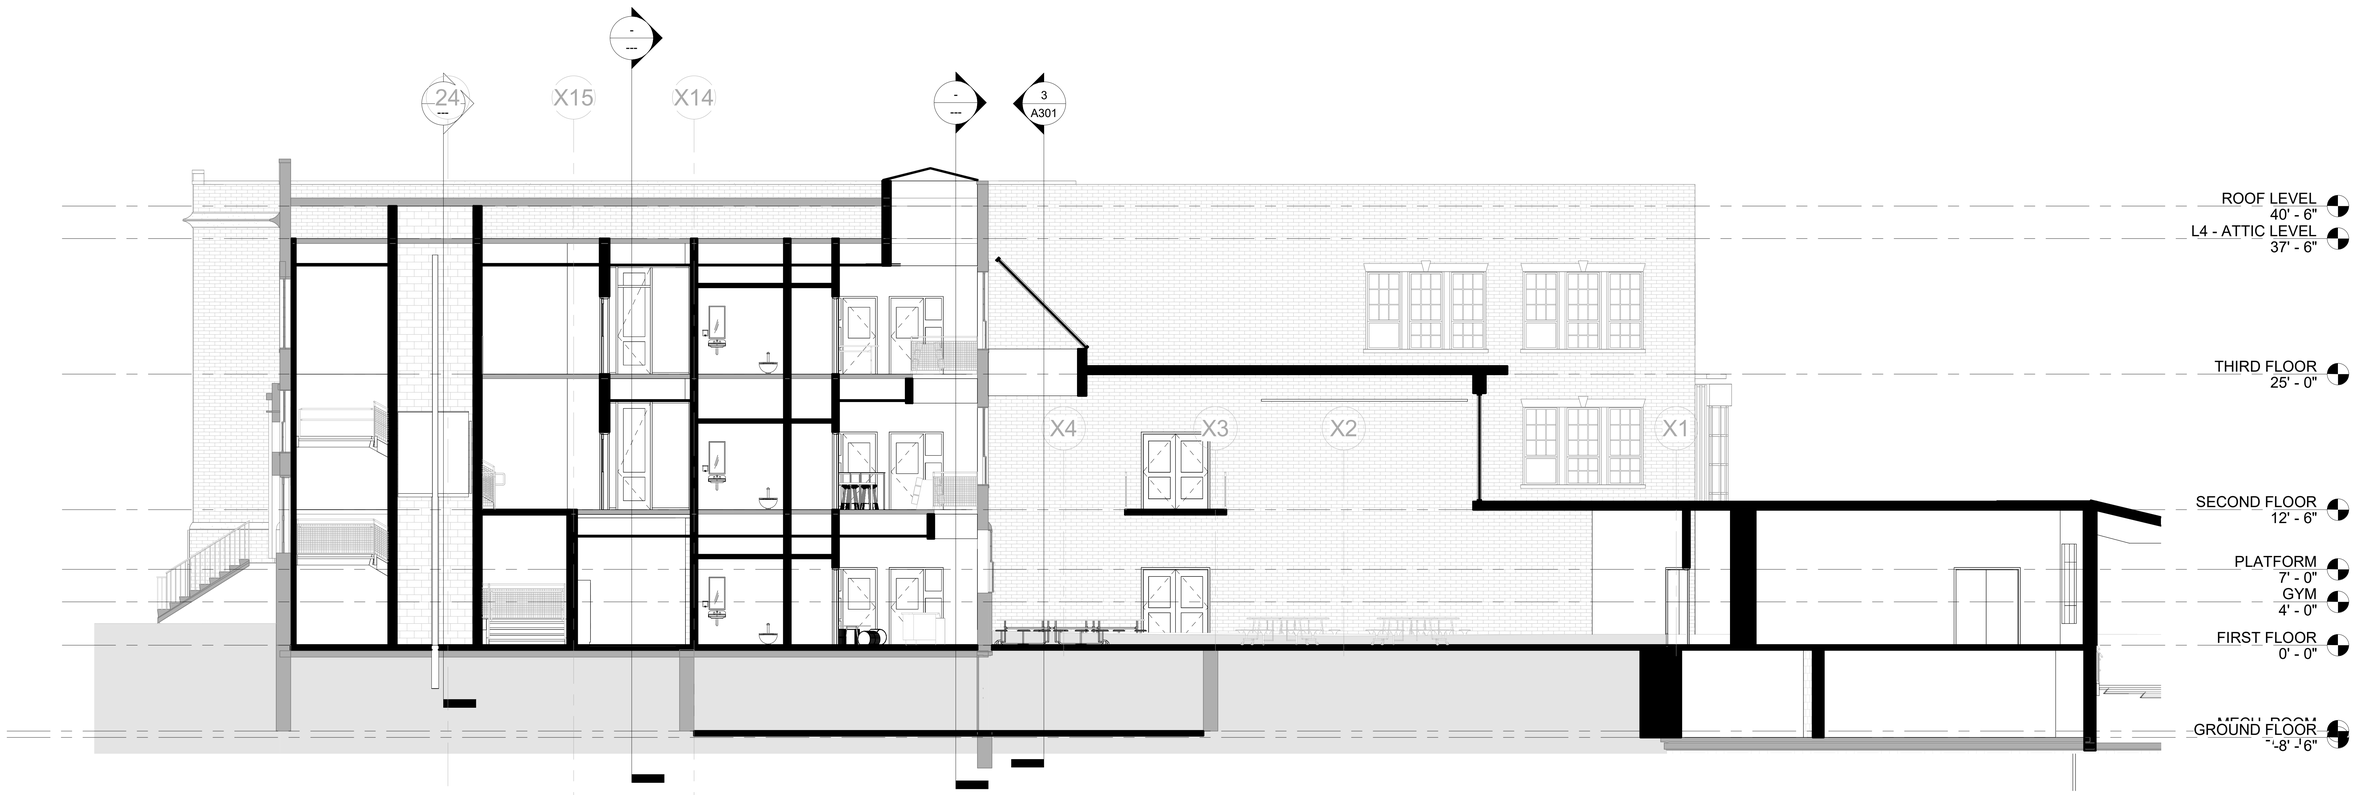

BUILDING SECTION

Draft Print

08/17/2020 3:28:23 PM

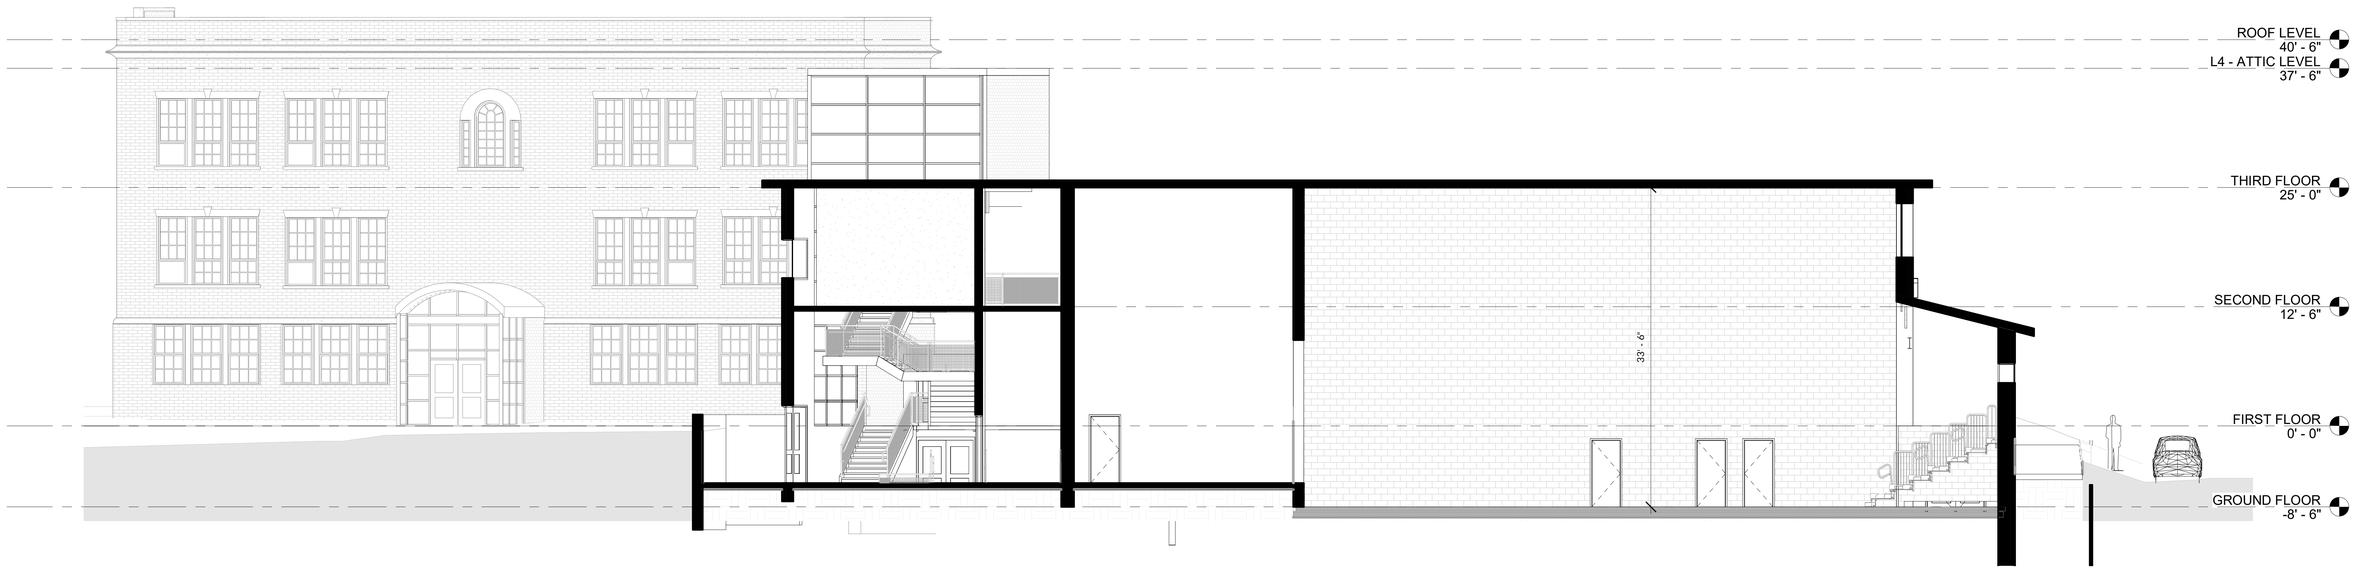

BUILDING SECTION